
EHBH-CBV

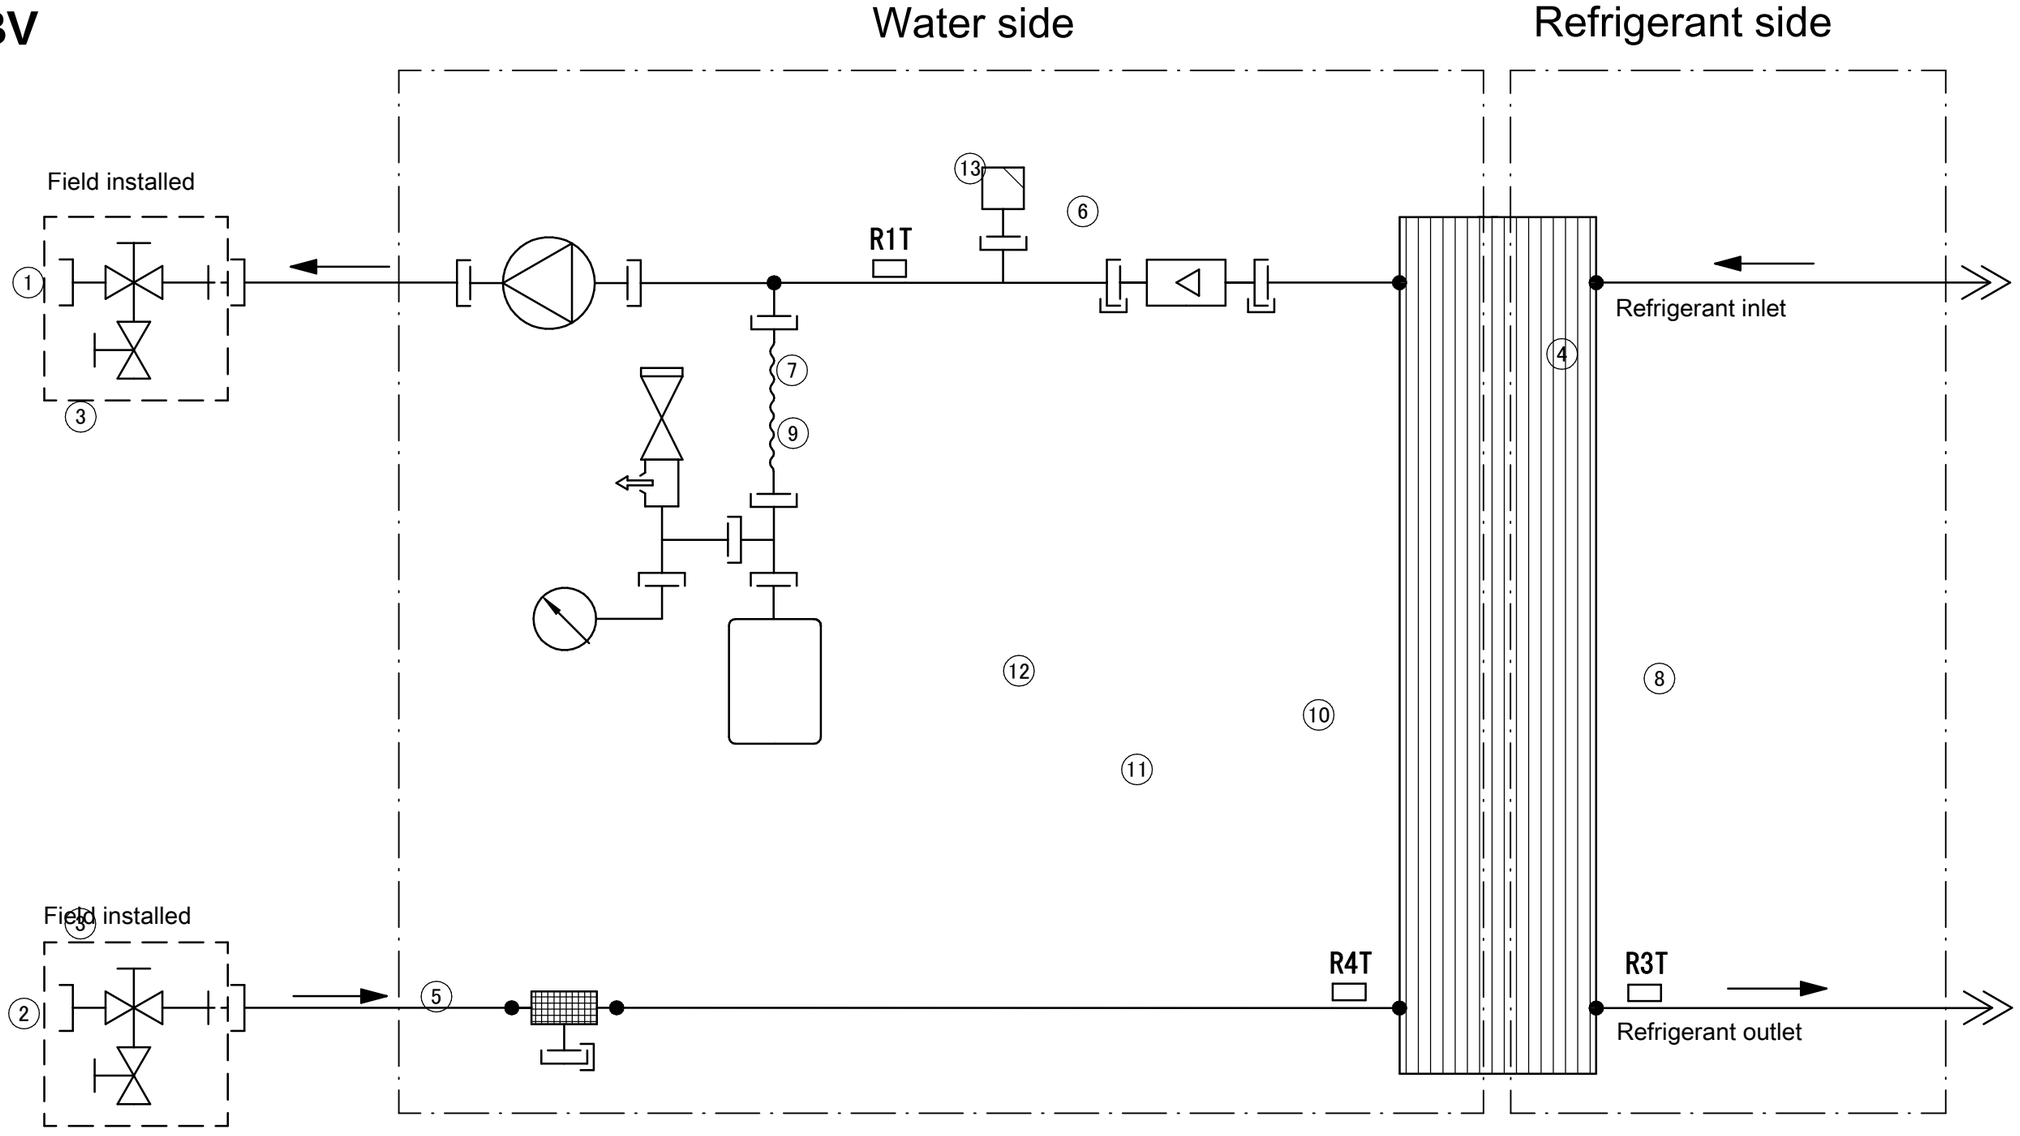

① Space heating - water OUT
② Space heating - water IN
③ Shut-off valve with drain/fill valve
④ Flow sensor
⑤ Water filter
⑥ Pump
⑦ Safety valve
⑧ Plate heat exchanger
⑨ R1T - Outlet water heat exchanger thermistor
⑩ R3T - Thermistor (heat exchanger, liquid pipe)
⑪ R4T - Inlet water thermistor
⑫ Expansion vessel
⑬ Air purge

3D105880