
RXMLQ-T
RXYLQ-T

VRV4
Heat pump
Piping restrictions 2/3

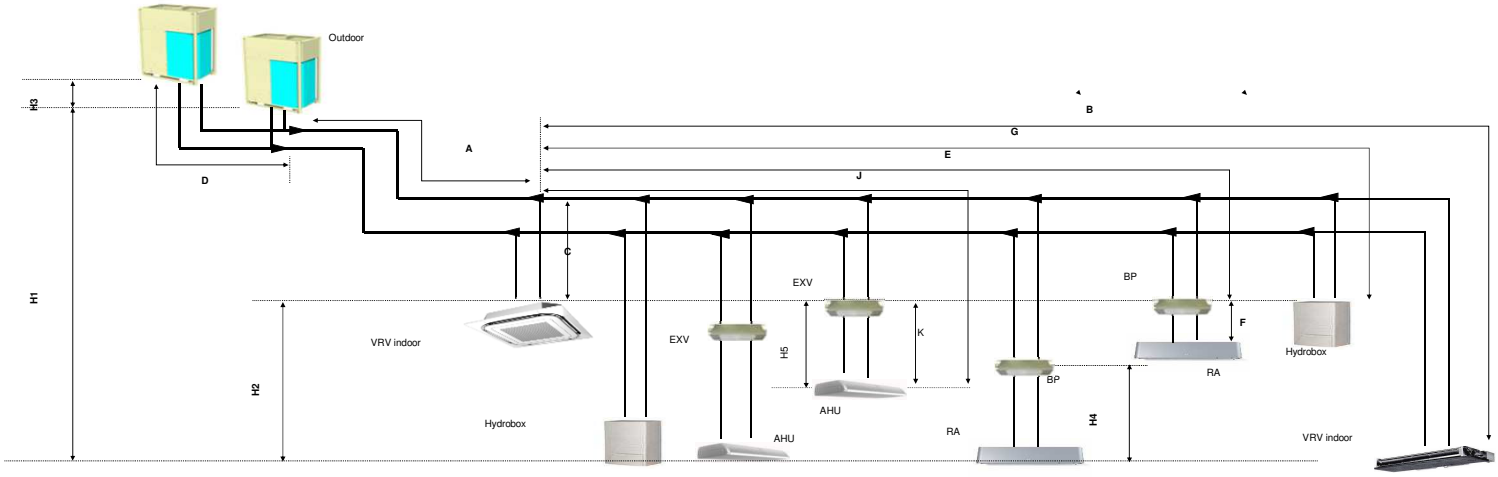

Remark

(1) Schematic indication
Illustrations may differ from the actual appearance of the unit.

(2) This is only to illustrate piping length limitations.
Combination of indoor unit types is not allowed.
Refer to combination table 3D079543 for details about the allowed combinations.

		Allowed piping length		Maximum height difference	
		BP to RA	EXV to AHU	BP to RA	EXV to AHU
		(F)	(K)	(H4)	(H5)
RA connection		2~15m	-	5m	-
AHU connection	**Pair**	-	≦5m	-	5m
	Multi (1)	-	≦5m	-	5m
	Mix (2)	-	≦5m	-	5m

Remark

(1) Multiple air handling units (AHU)(EKEXV + EKEQ kits).

(2) Mix of AHU units and VRV DX indoor